

Pearl House



**PROPOSED FARM HOUSE AT PAVANI RESORTS, KETIREDDYPALLY (V),
MOINABAD (M)**

Clients: Mr. Mohammed Mahboob
Mr. Khaja Yousuf Ali
Mr. Mohammed Mansoor Ali

From: YUM Realtors, Pavani Resorts

Consultants:


Delta Consulting Engineers

Architecture | Structures | MEP | PMC
Builders & Developers, Hyderabad

Mob: +91 78933 68230

email: magaffar2409@gmail.com

NORTH

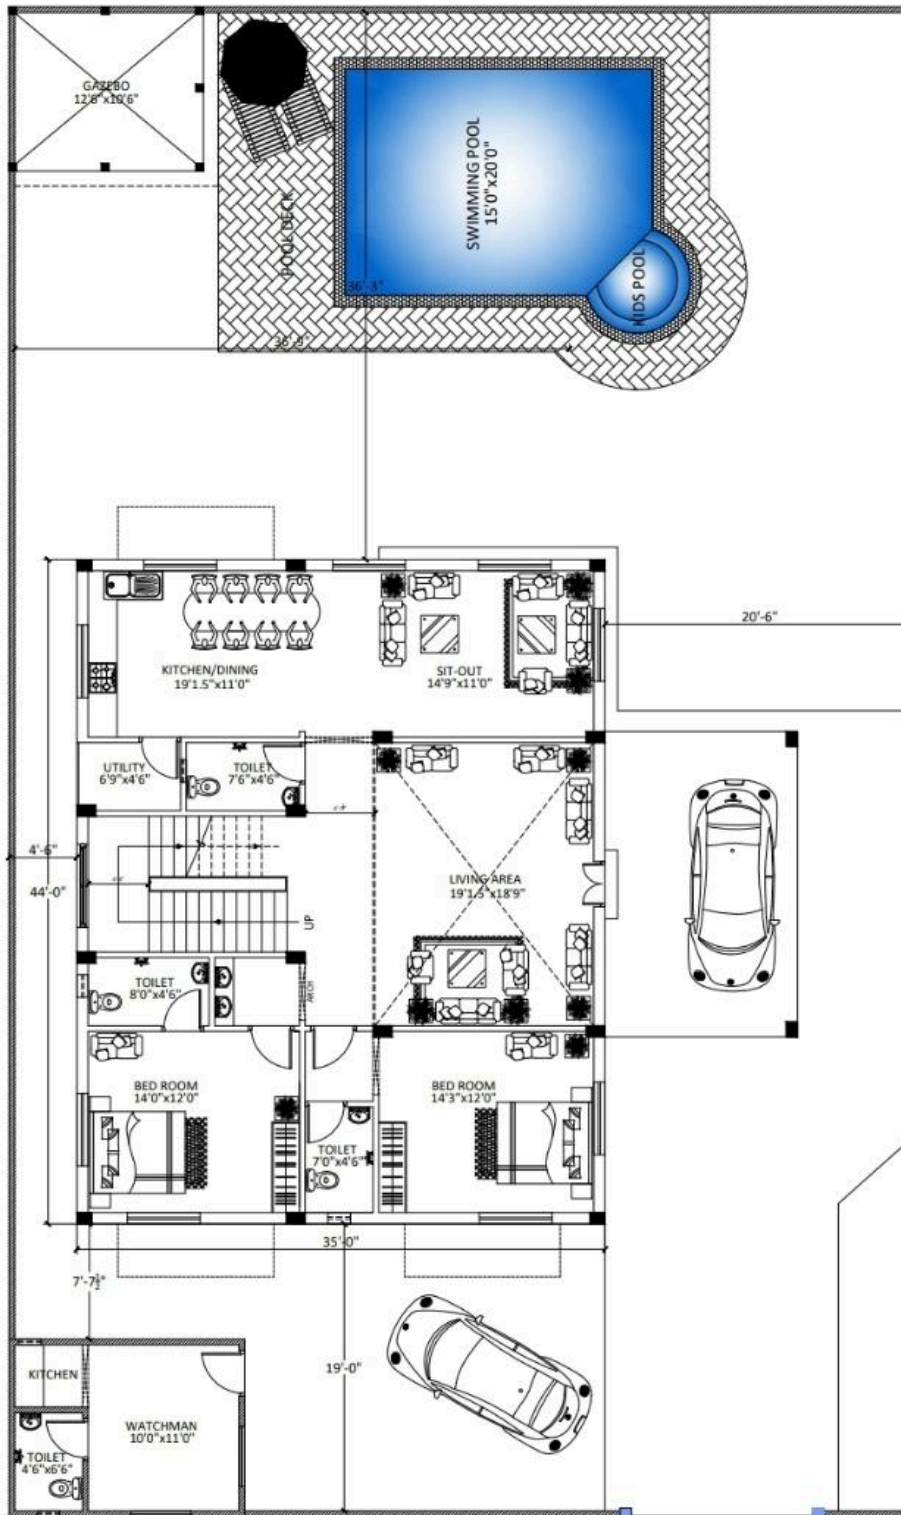


BUILT-UP ARE = 1540 sft
TOTAL AREA = 3080 sft

ROAD

MAIN GATE

CLIENT:	PROJECT:	DRAWING TITLE:	ENGINEERS :
Mr. MOHAMMED MAHBOOB Mr. KHAJA IRFAN ALI	PROPOSED FARM HOUSE "PEARL HOUSE" AT PAVANI RESORTS, KETHIREDDYPALLY (V), MOINABAD MANDAL	ARCHITECTURE GF ARCHITECTURAL LAYOUT DWG. NO. AR - 01	DELTA CONSULTING ENGINEERS ARCHITECTURE STRUCTURE MEP PMC BUILDERS & DEVELOPERS, HYDERABAD M: +91 7893368230 email: magaffar2409@gmail.com

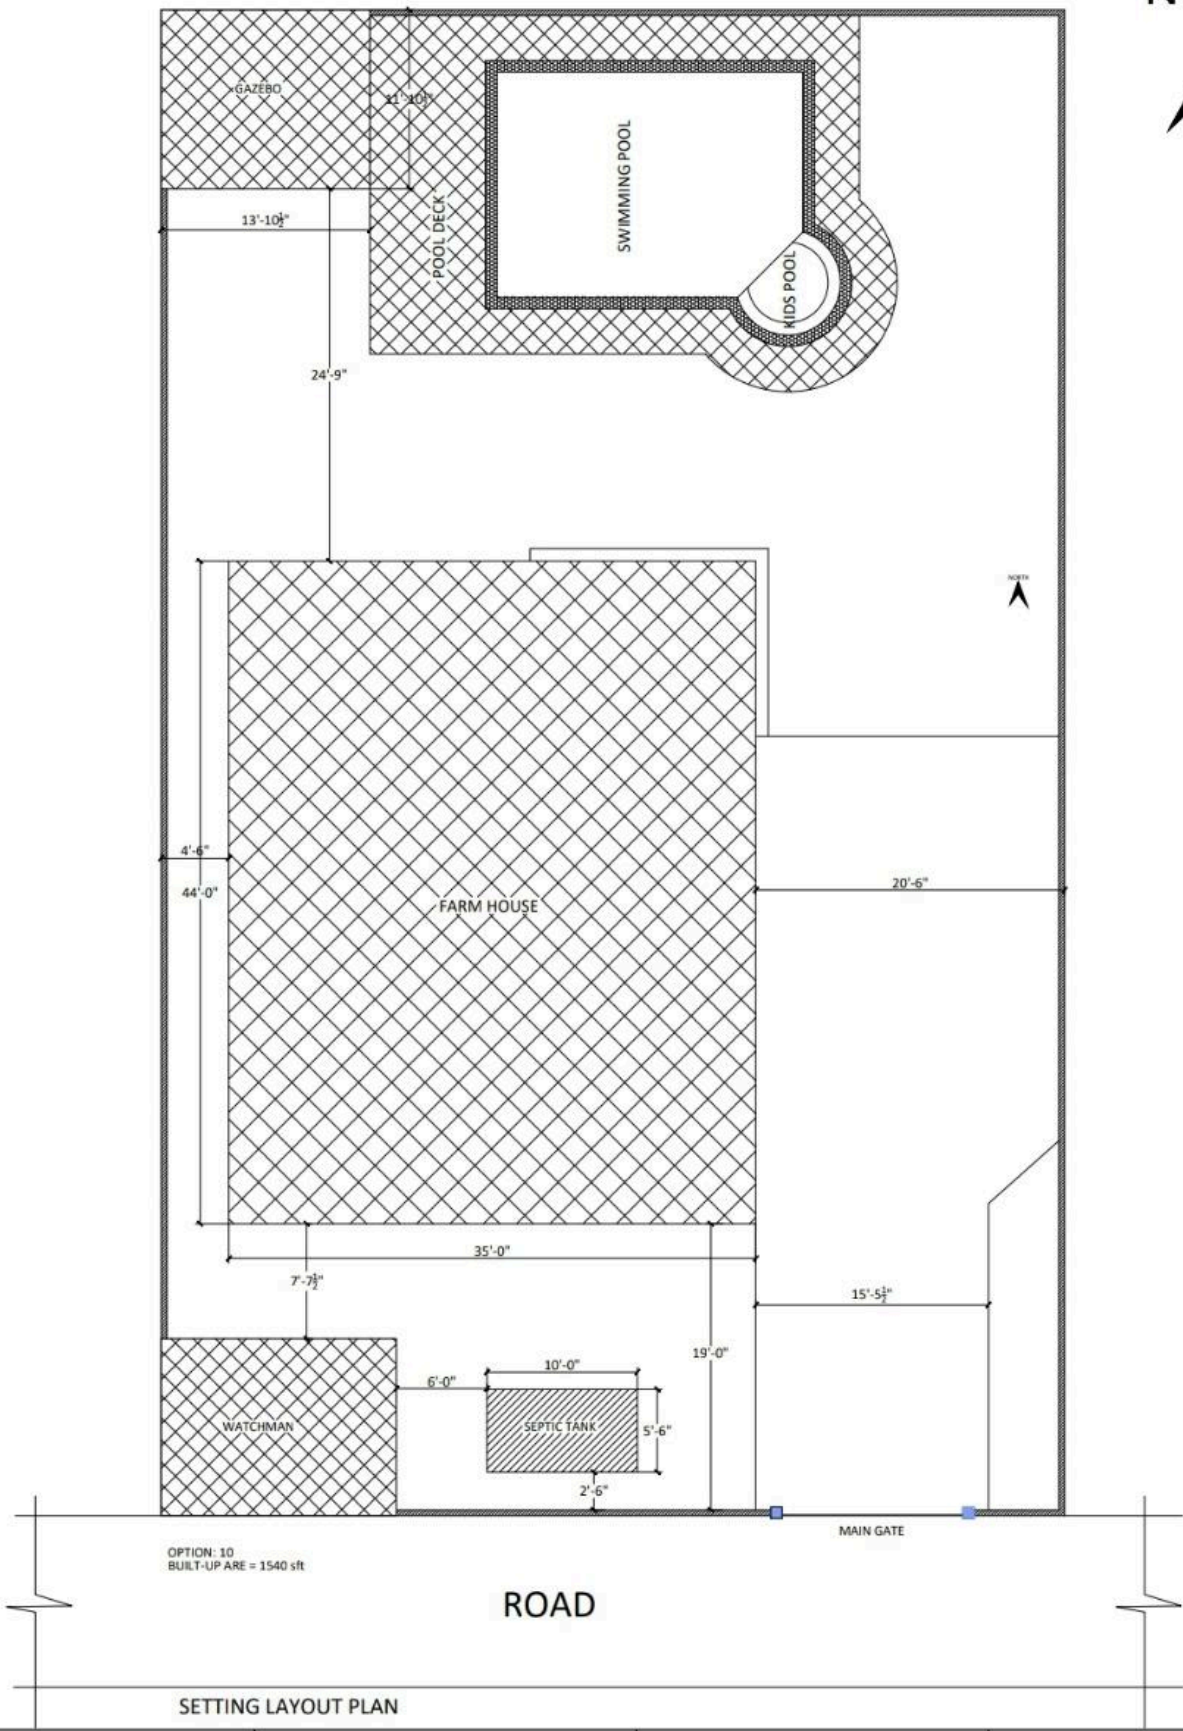

CLIENT:	PROJECT:	DRAWING TITLE:	ENGINEERS :
Mr. MOHAMMED MAHBOOB Mr. KHAJA IRFAN ALI	PROPOSED FARM HOUSE "PEARL HOUSE" AT PAVANI RESORTS, KETHIREDDYPALLY (V), MOINABAD MANDAL	ARCHITECTURE OVER ALL SETTING LAYOUT PLAN DWG. NO. AR - 100	DELTA CONSULTING ENGINEERS ARCHITECTURE STRUCTURE MEP PMC BUILDERS & DEVELOPERS, HYDERABAD M: +91 7893368230 email:magaffar2409@gmail.com